EMINENCE TECHNOPARK-II

FIRST FLOOR PLAN
ALT.- 8

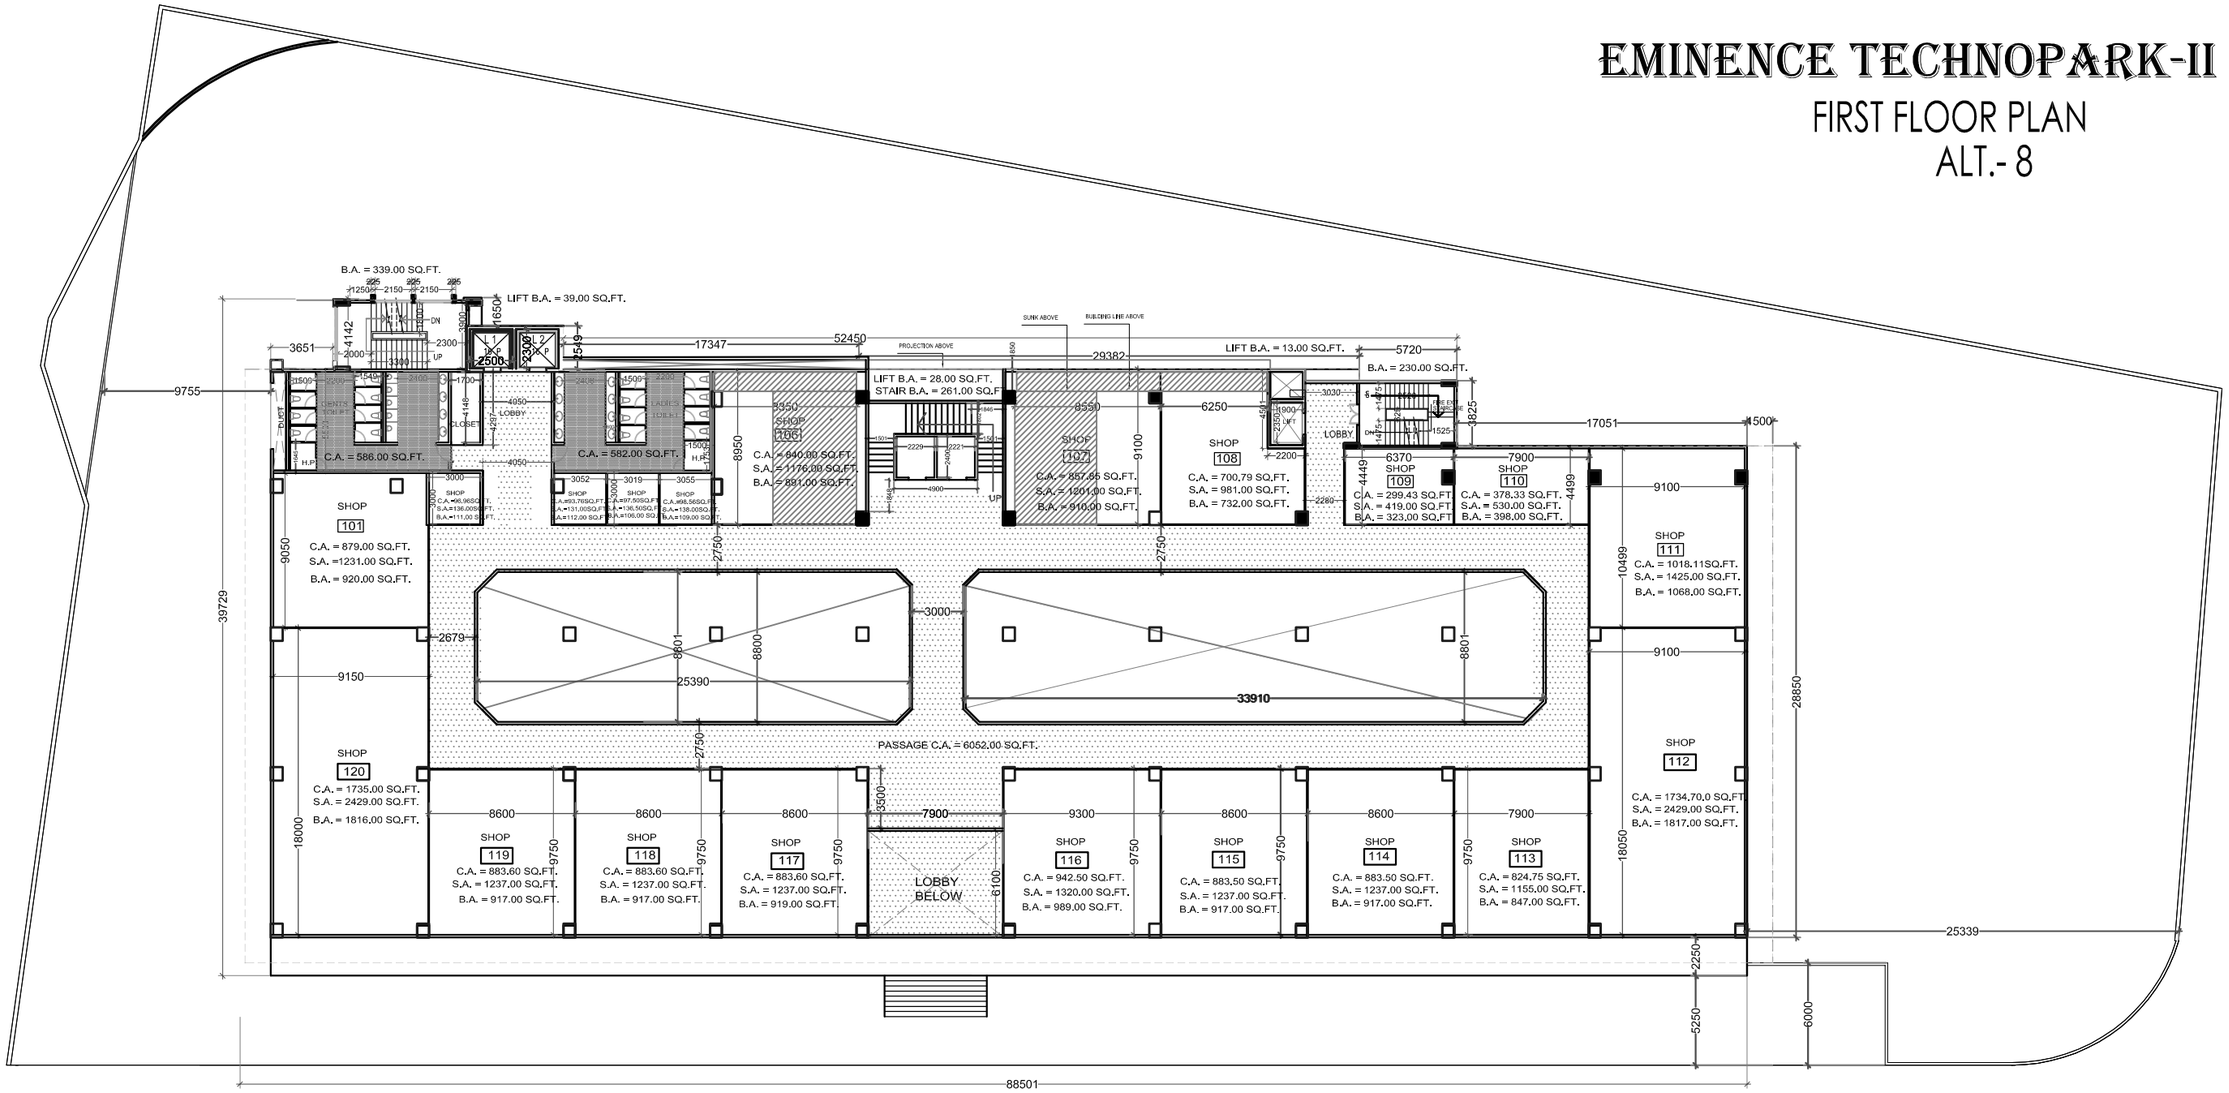

FIRST FLOOR PLAN

PROPOSED
EMINENCE TECHNOPARK-II
AT VIMAN NAGAR, PUNE.

DRG TITLE			ARCHITECT
FIRST FLOOR PLAN			G.H. NAIKNAVARE 1204/4, GHOLE ROAD, SHIVAJINAGAR ,PUNE–5
DRG.NO.	SCALE	DATE	
03 (R-5)	1:250	21/05/07	